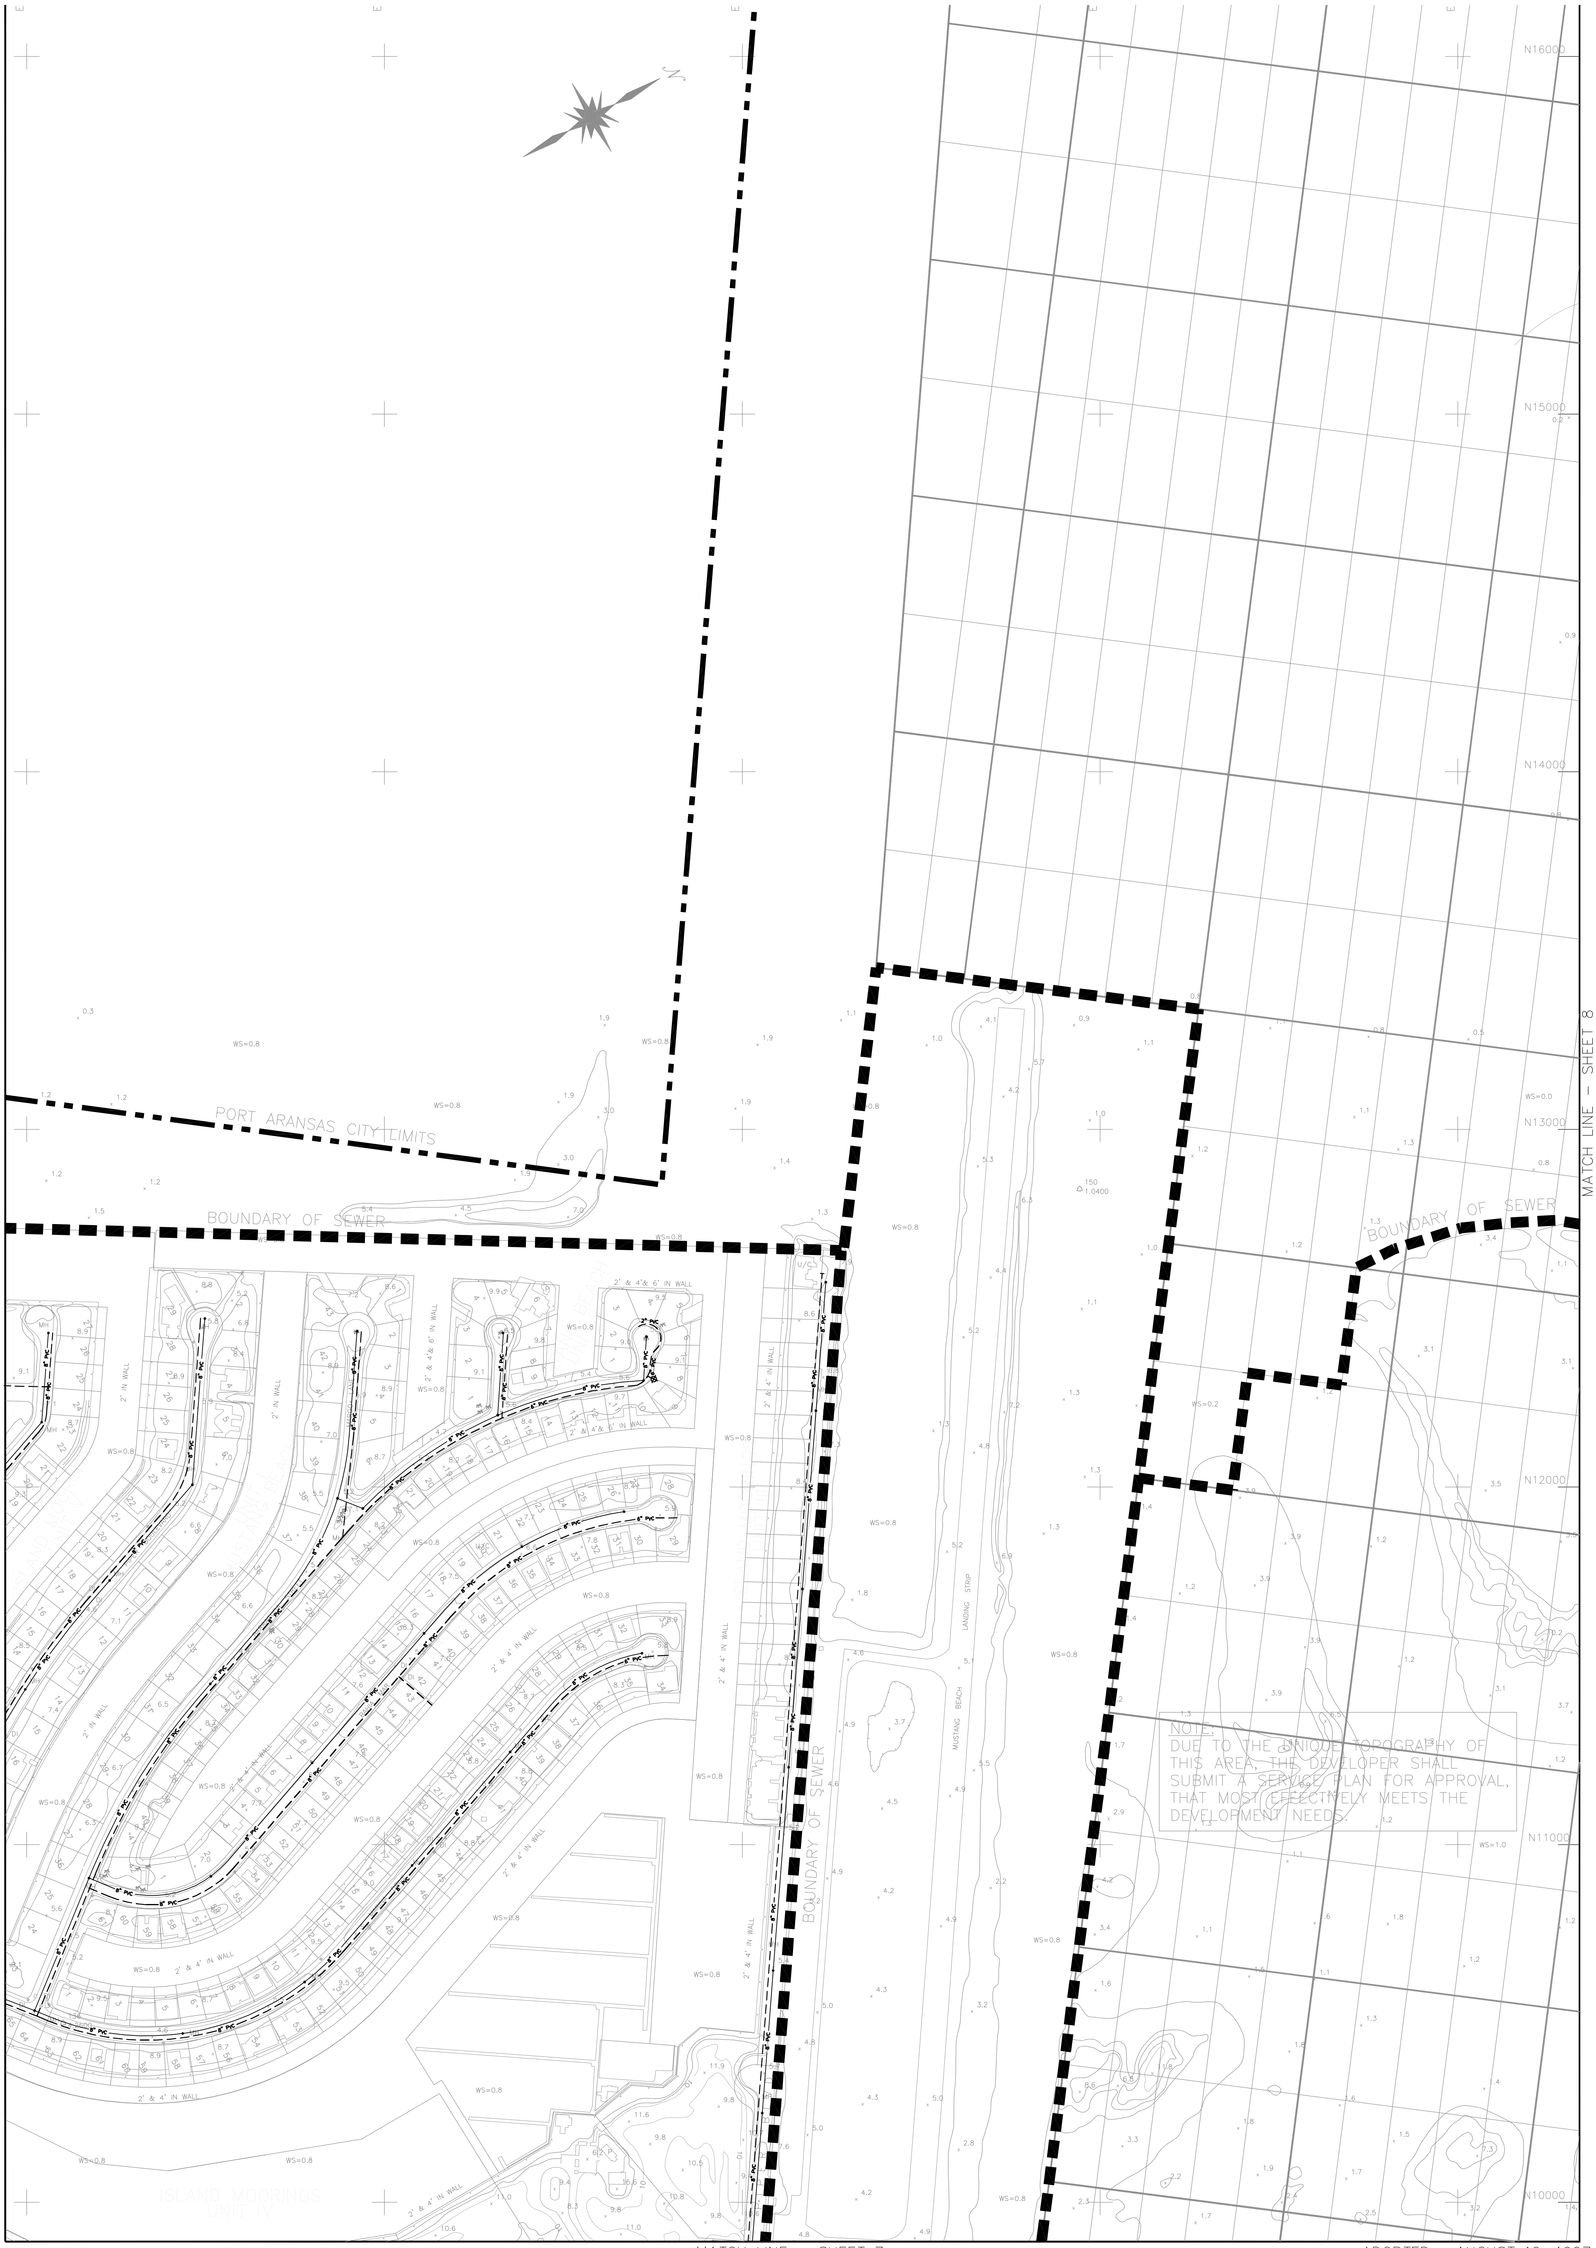

© 1997 by Urban Engineering REV. APRIL 2002

ADOPTED: AUGUST 19, 1997

URBAN ENGINEERING
CORPUS CHRISTI, TEXAS
P.O. BOX 6355, CORPUS CHRISTI, TEXAS 78466-6355
PHONE: (361) 854-3101 FAX: (361) 854-6001

LEGEND

WATER	SEWER
AC PIPE	CLAY PIPE
PVC PIPE	FORCE MAIN
CAST IRON PIPE	INSITUFORM LINER
GALVANIZED PIPE	PVC PIPE
	MANHOLE
	CLEANOUT
	LIFT STATION
CITY LIMITS	

NUECES COUNTY WCID #4

WATER AND SEWER MASTER PLAN
MUSTANG ISLAND
PORT ARANSAS, TEXAS

GRAPHIC SCALE 1"=200'

KEY MAP

JOB NO. 9872.95.07

C:\9872\9507\SHEET6

SHEET 6 OF 21